
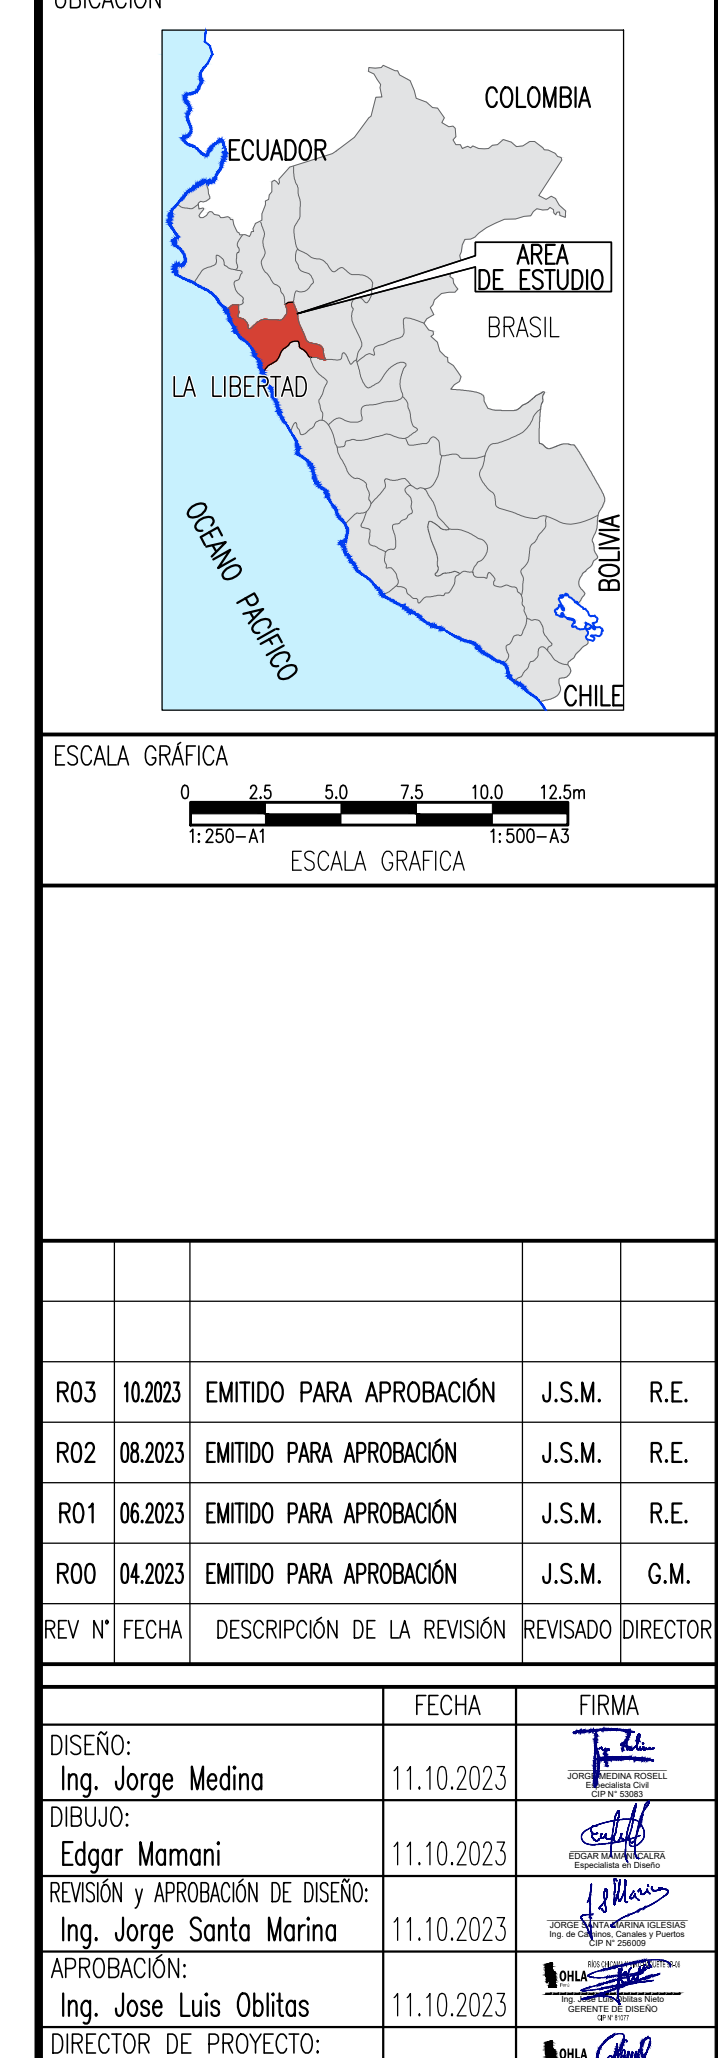


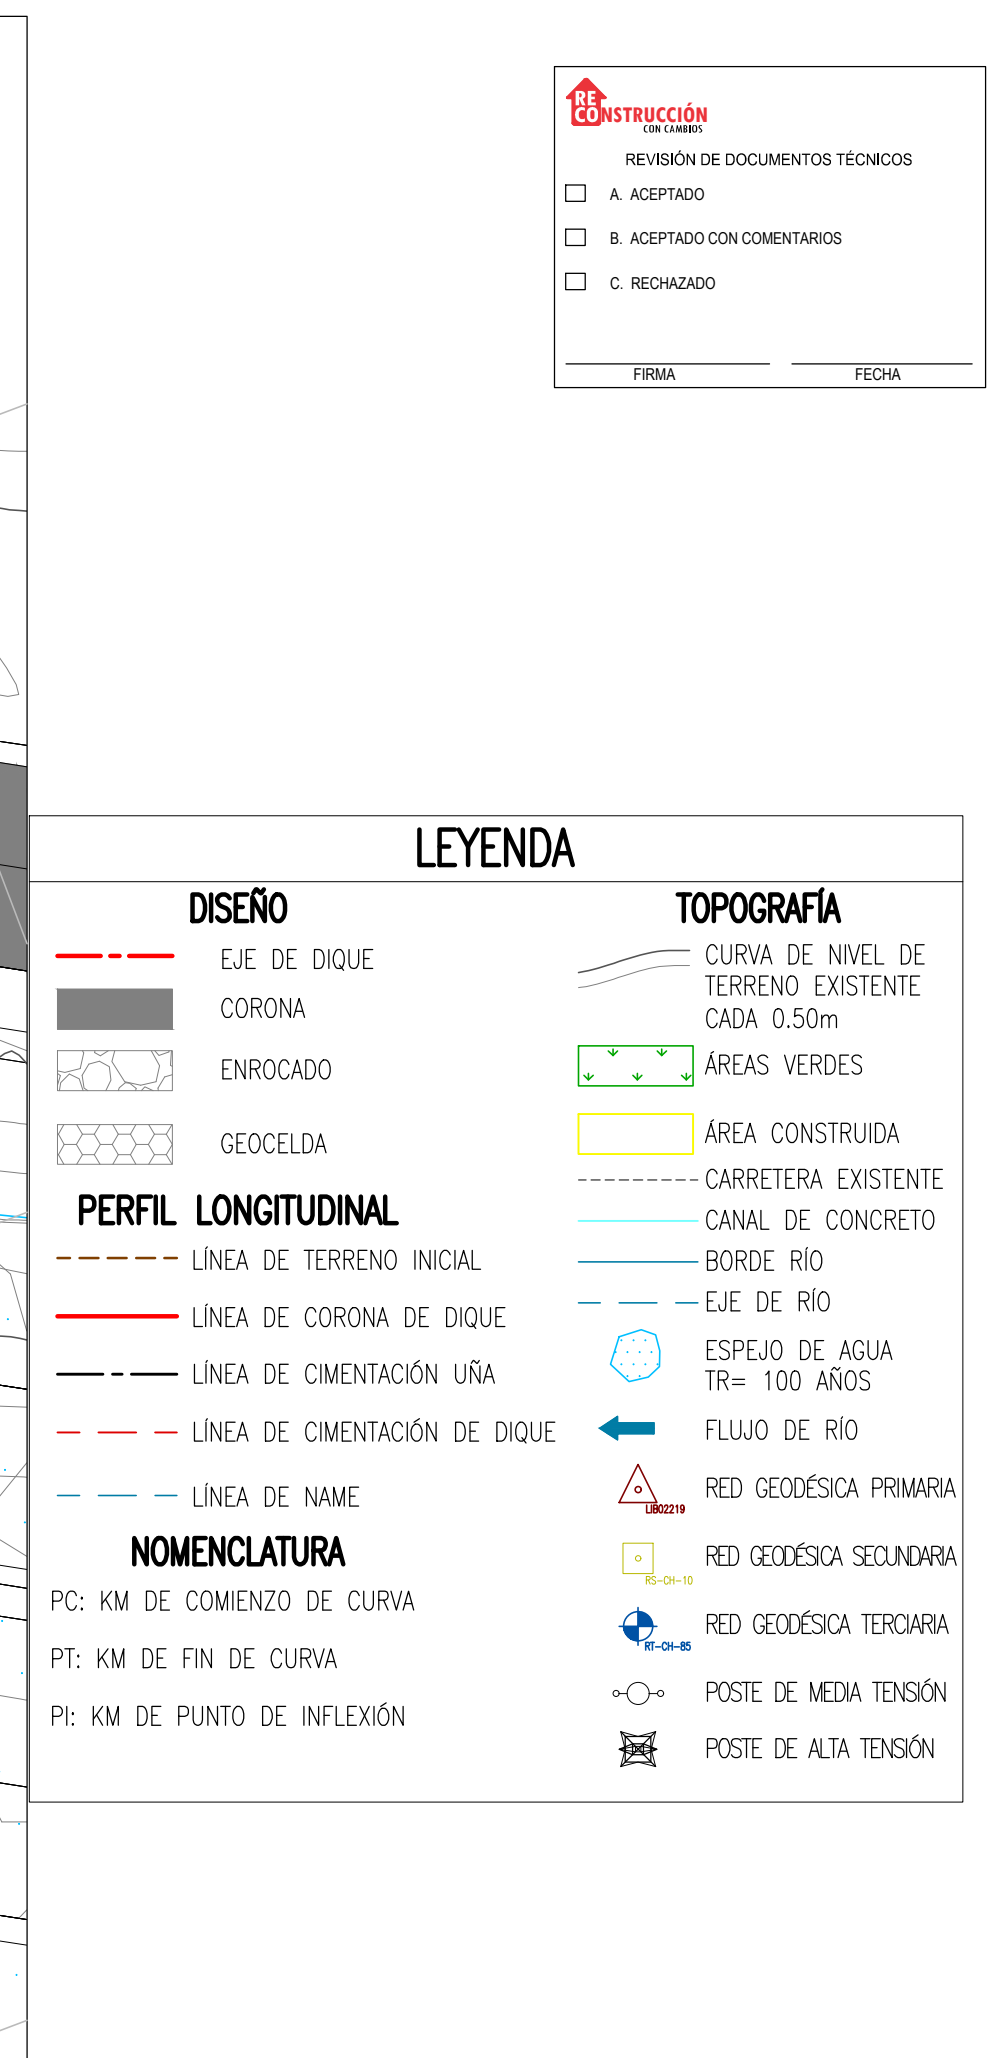

CUADRO DE ELEMENTOS DE CURVA										
TRAMO	RADIO	ALFA	LONG. CURVA	LONG. TANG.	PROG. PC	PROG. PI	PROG. PT	NORTE ESTE: PC	NORTE ESTE: PI	NORTE ESTE: PT
L1				5.35				9140738.614 705319.639		9140733.492 705318.099
C1	40.00	12°54'33"	9.01	4.53	0+005.35	0+009.87	0+014.36	9140733.492 705318.099	9140729.158 705316.799	9140725.225 705314.558
L2				0.50				9140725.225 705314.558		9140724.786 705314.708

LEYENDA – PERFIL	
	LÍNEA DE TERRENO INICIAL
	LÍNEA DE RASANTE DE ACCESO

NOTA:

1. SISTEMA DE COORDENADAS: UTM, DATUM HORIZONTAL: WGS84, ZONA 17 S.
2. LAS ELEVACIONES Y DISTANCIAS SE ENCUENTRAN EN METROS.
3. EL DETALLE DE LA SECCION TIPO SE ENCUENTRA DEFINIDO EN EL PLANO.
400195-OHL001-503-XX-DR-CY-000001 AL
400195-OHL001-503-XX-DR-CV-000002.